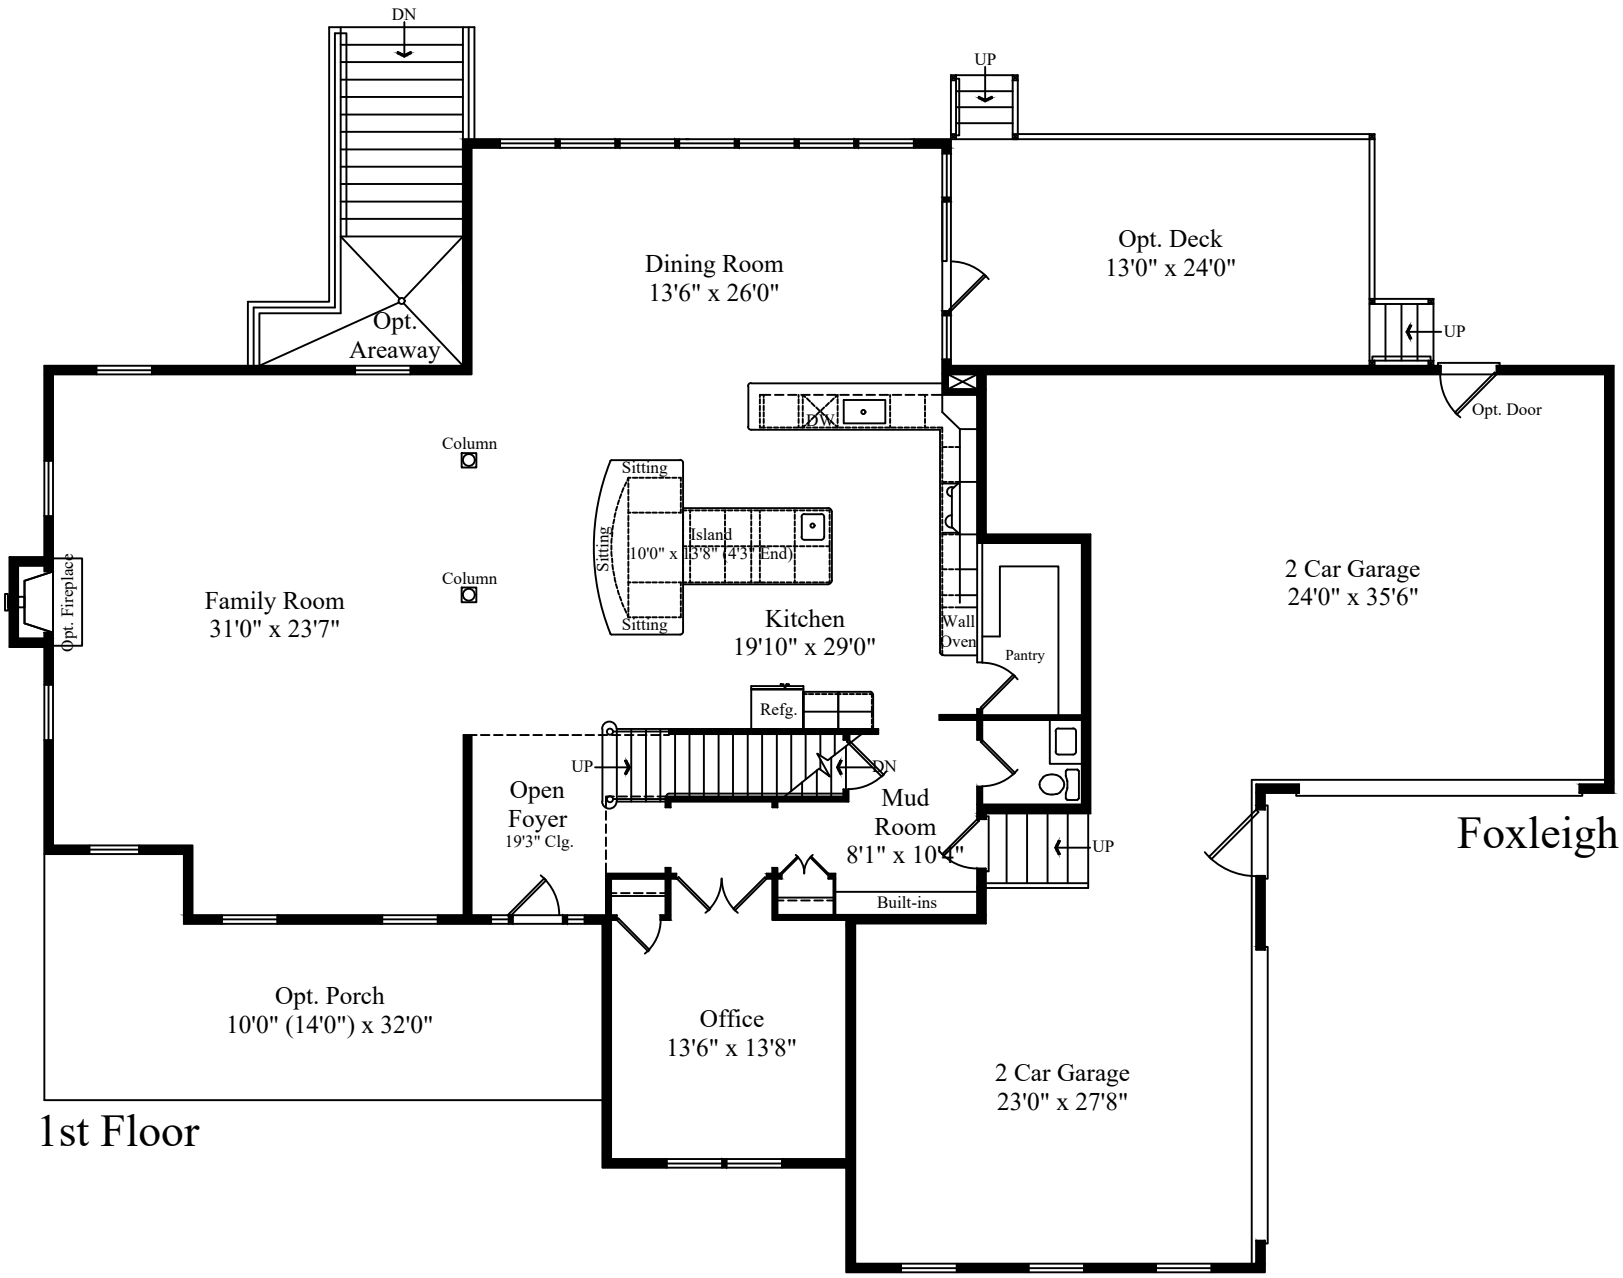
DN
UP
Dining Room
13'6" x 26'0"
Opt. Deck
13'0" x 24'0"
Opt.
Areaway
UP
Opt. Door
DW
Column
Sitting
Island
10'0" x 13'8" (4'3" End)
Sitting
Sitting
Column
Opt. Fireplace
Family Room
31'0" x 23'7"
Kitchen
19'10" x 29'0"
Wall
Oven
Pantry
2 Car Garage
24'0" x 35'6"
Refg.
UP
DN
Open
Foyer
19'3" Clg.
Mud
Room
8'1" x 10'4"
UP
Built-ins
Foxleigh
Opt. Porch
10'0" (14'0") x 32'0"
Office
13'6" x 13'8"
2 Car Garage
23'0" x 27'8"

1st Floor