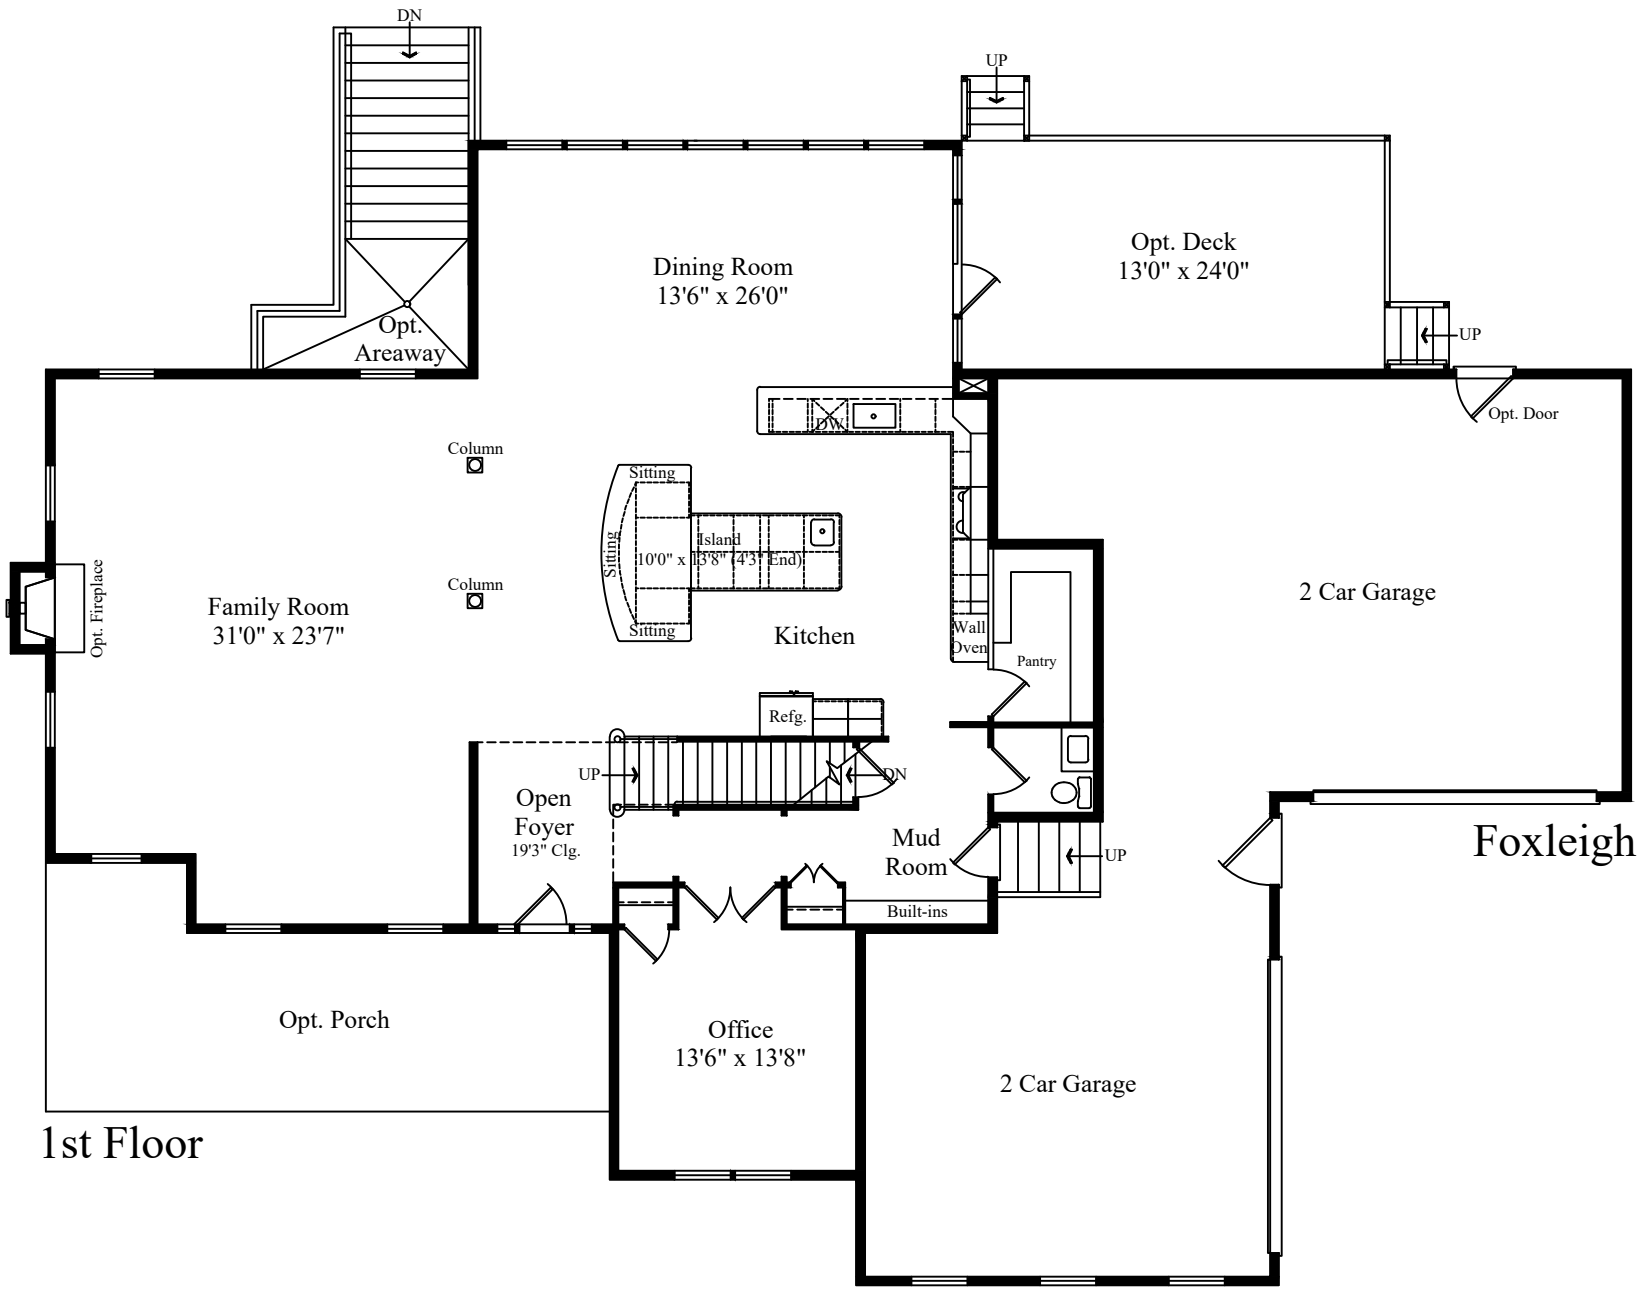
DN
UP
Dining Room
13'6" x 26'0"
Opt. Deck
13'0" x 24'0"
Opt. Areaway
UP
Opt. Door
DW
Column
Sitting
Island
(10'0" x 13'8" (4'3" End))
Sitting
Sitting
Column
Opt. Fireplace
Family Room
31'0" x 23'7"
Kitchen
Wall Oven
Pantry
2 Car Garage
Refg.
UP
DN
Open Foyer
19'3" Clg.
Mud Room
UP
Built-ins
Foxleigh
Opt. Porch
Office
13'6" x 13'8"
2 Car Garage
1st Floor